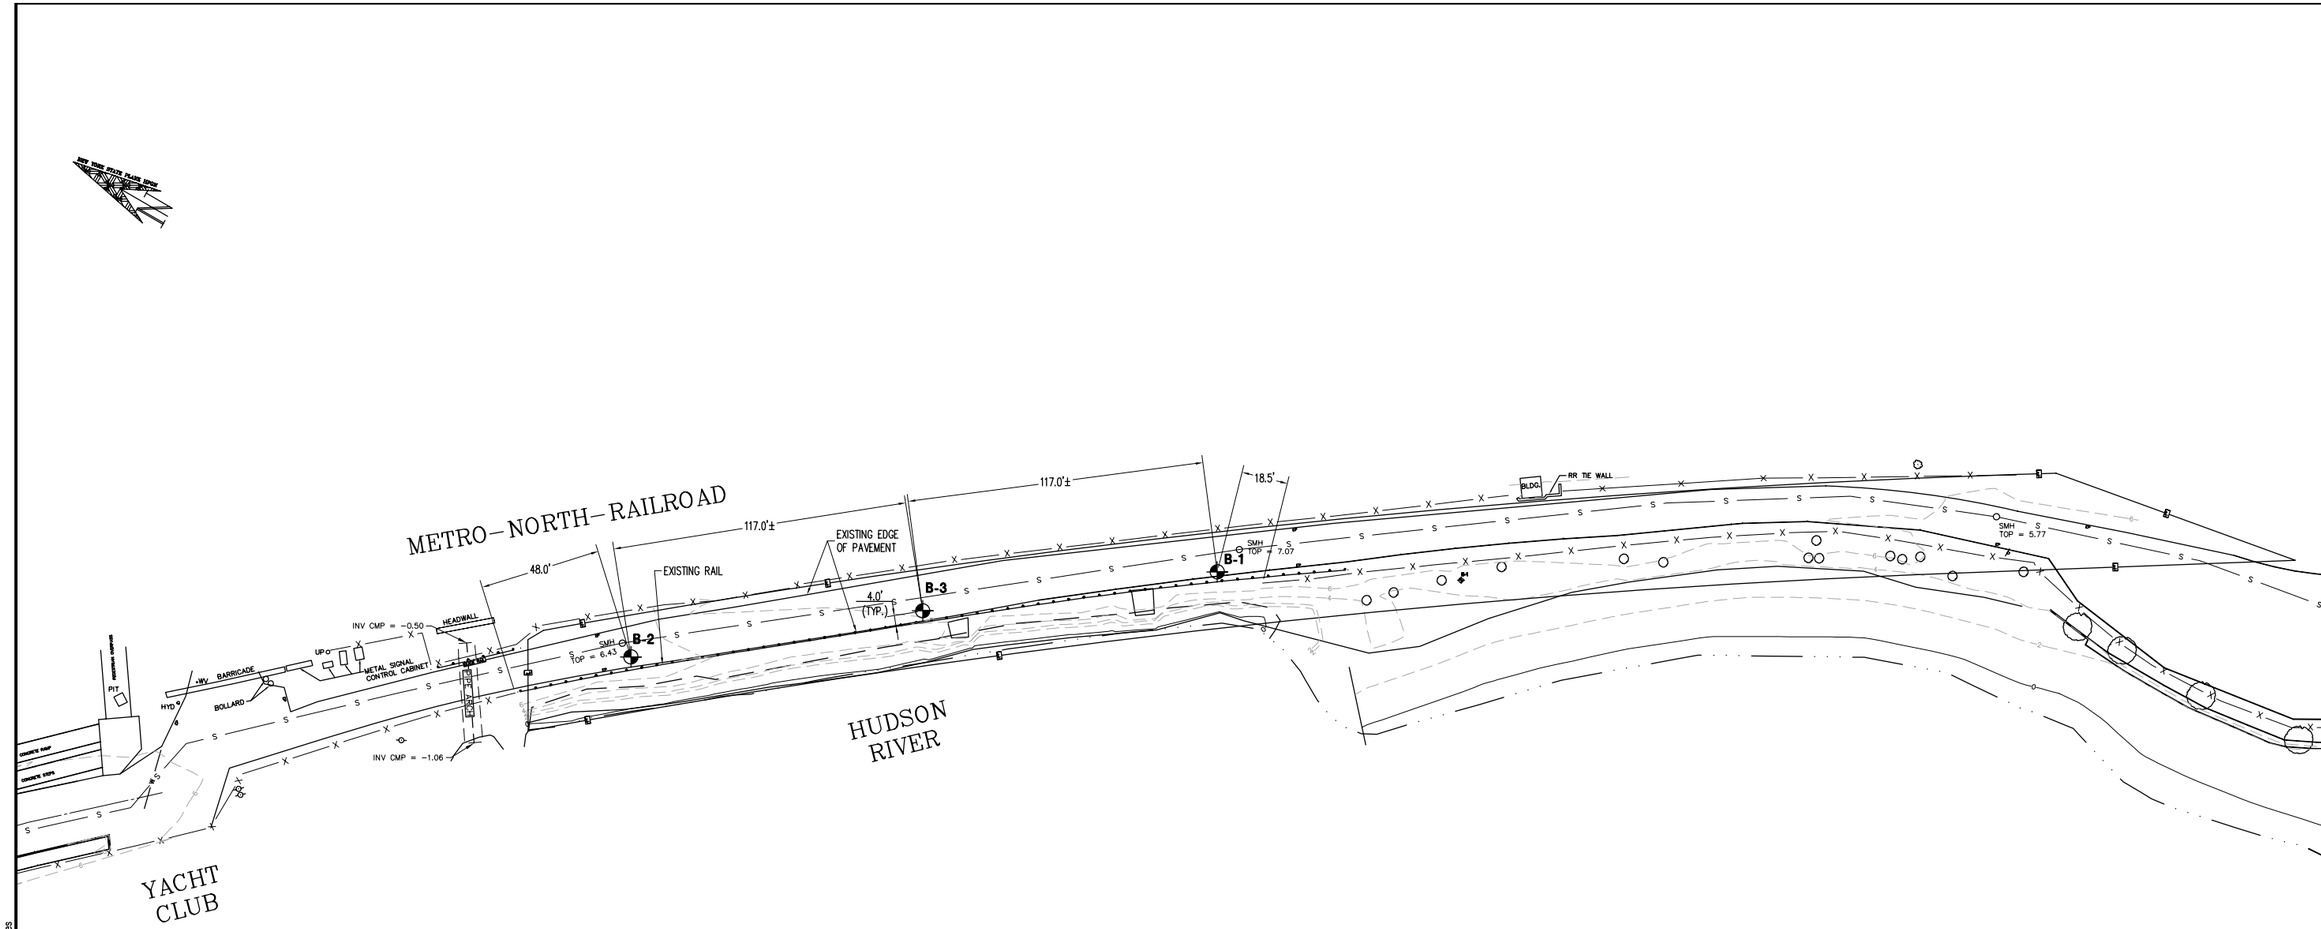

KEY

BORING LOCATION	B-3
EXISTING SEWER LINE	S
EXISTING WATER LINE	W
EXISTING FENCE LINE	X
EXISTING SANITARY MANHOLE	SMH
EXISTING TELEPHONE MANHOLE	TMH
EXISTING CATCH BASIN	CB
EXISTING TREE	
EXISTING UTILITY POLE	UP
EXISTING SEWER CLEANOUT	CO
EXISTING WATER VALVE	WV
EXISTING GAS VALVE	GV
EXISTING FIRE HYDRANT	FH
EXISTING CONTOUR	530
EXISTING EDGE OF PAVEMENT	EP
PROPOSED EASEMENT LINE	

30' 0 30' 60' FEET
SCALE: 1" = 30'

COPYRIGHT © 2006, M.G. McLAREN, P.C.

NO.	DATE	REVISION	BY

McLaren ENGINEERING GROUP
E-mail: mgmclaren@mgmclaren.com
100 Snake Hill Road, West Nyack, NY 10994
Tel. (845) 353-0400 Fax. (845) 353-6509

PROJECT
ELLIOTT WAY AND RIVERWALK IMPROVEMENT PROJECT
CROTON-ON-HUDSON, NEW YORK

SHEET TITLE
BORING LOCATION

PROJECT NO.	105074
SCALE	1" = 30'
DATE	12/12/06
DRAWN BY	JCI
CHECKED BY	GFA
DRAWING NO.	C-6

7 OF 11 SHTS

FILE NAME: Q:\Cadd105\105074.01\proposed boring loc.dwg PLOT TIME: Tue, 30 Jan 2007 - 7:04pm LAST SAVE: Tue, 23 Jan 2007 - 3:53pm BY: Fares