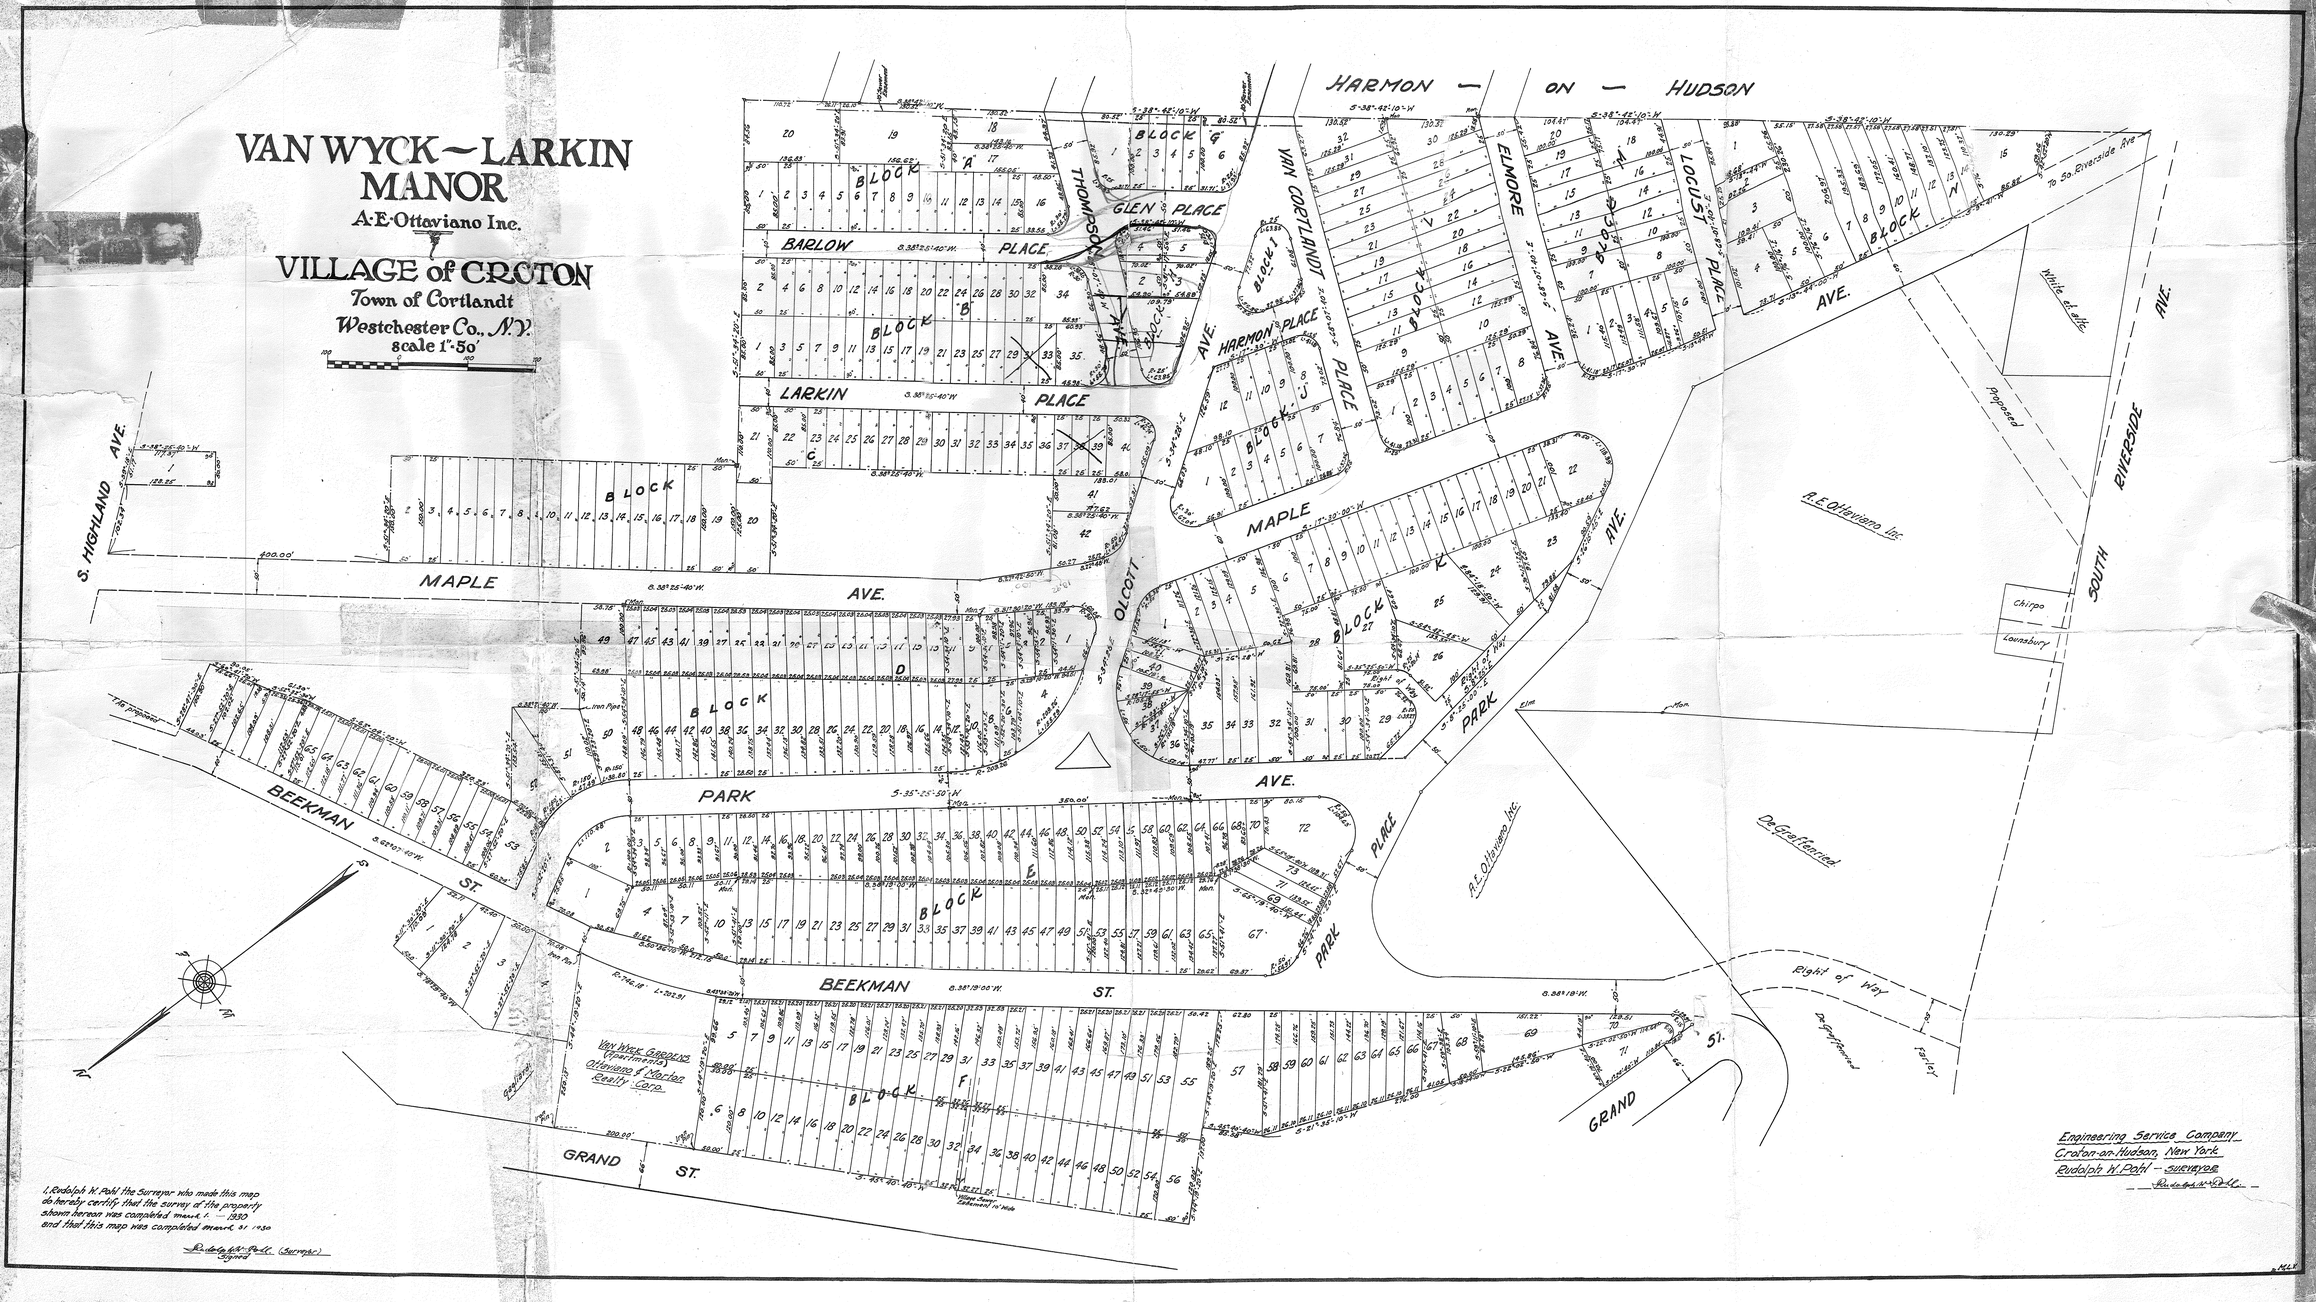
VAN WYCK ~ LARKIN MANOR
A.E. Ottaviano Inc.
VILLAGE of CROTON
Town of Cortlandt
Westchester Co., N.Y.
scale 1"=50'
HARMON — ON — HUDSON
BARLOW PLACE
LARKIN PLACE
THOMPSON AVE.
GLEN PLACE
VAN CORTLANDT PLACE
HARMON PLACE
ELMORE AVE.
LOCUST PLACE
MAPLE AVE.
OLCOTT AVE.
PARK AVE.
BEEKMAN ST.
GRAND ST.
S. HIGHLAND AVE.
SOUTH RIVERSIDE AVE.
To So. Riverside Ave.
White et. attic
Proposed
A.E. Ottaviano Inc.
Chirpo
Lounsbury
De Graffenried
Right of Way
Farley
Van Wyck Gardens (Apartments)
Ottaviano & Morton Realty Corp.
Village Sewer Easement 10' Wide
Engineering Service Company
Croton-on-Hudson, New York
Rudolph W. Pohl - Surveyor
I, Rudolph W. Pohl the Surveyor who made this map do hereby certify that the survey of the property shown hereon was completed March 1 — 1930 and that this map was completed March 31 1930
Rudolph W. Pohl (Surveyor)
Signed